DWG. NO. 65420-D-18014-00	SHT. 1	REV. -

REVISIONS

ZONE	REV.	DESCRIPTION	DATE	APPROVED

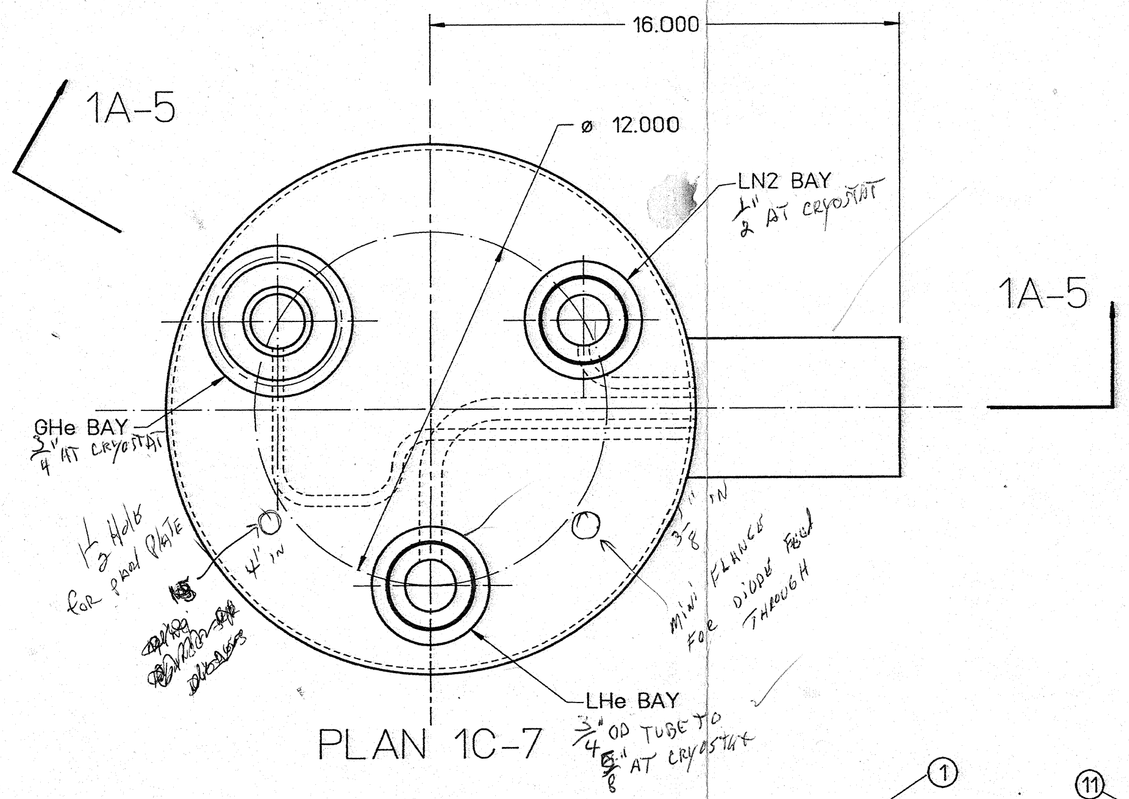

PLAN 1C-7

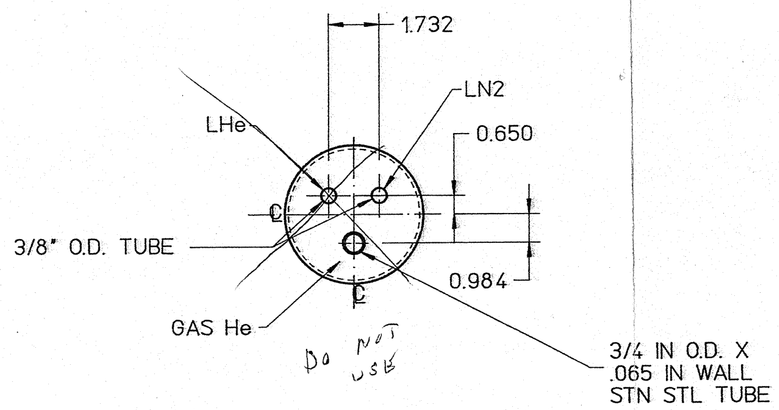

SECTION 1D-3

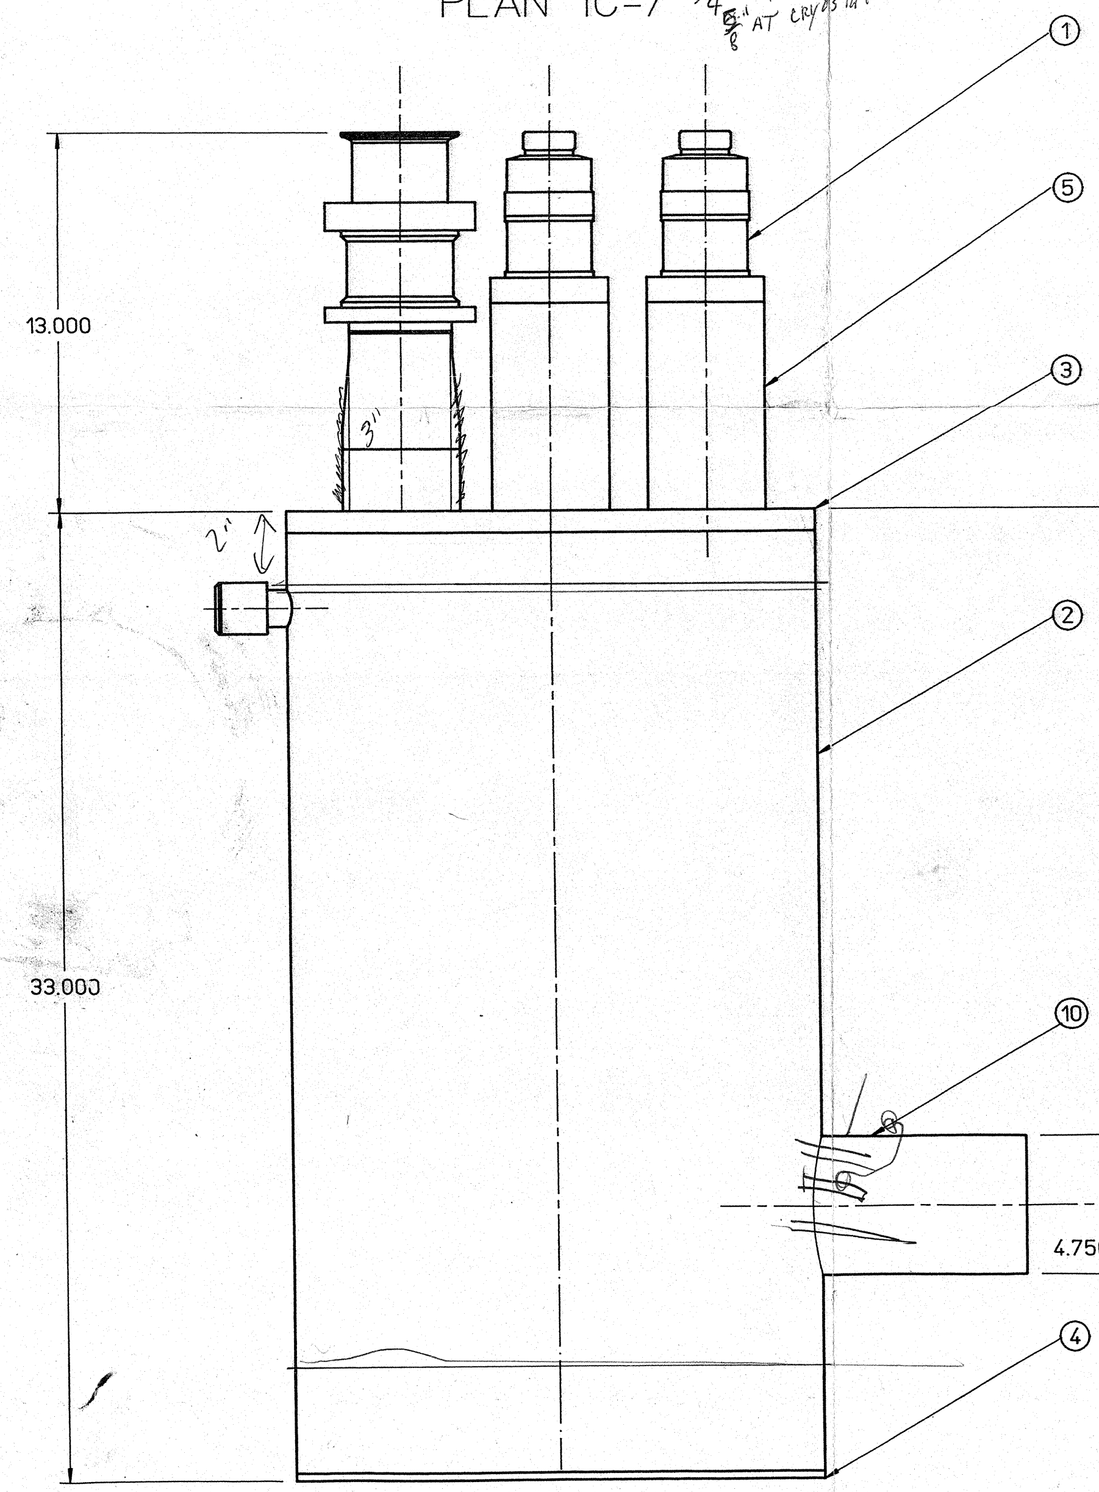

ELEVATION 1A-7

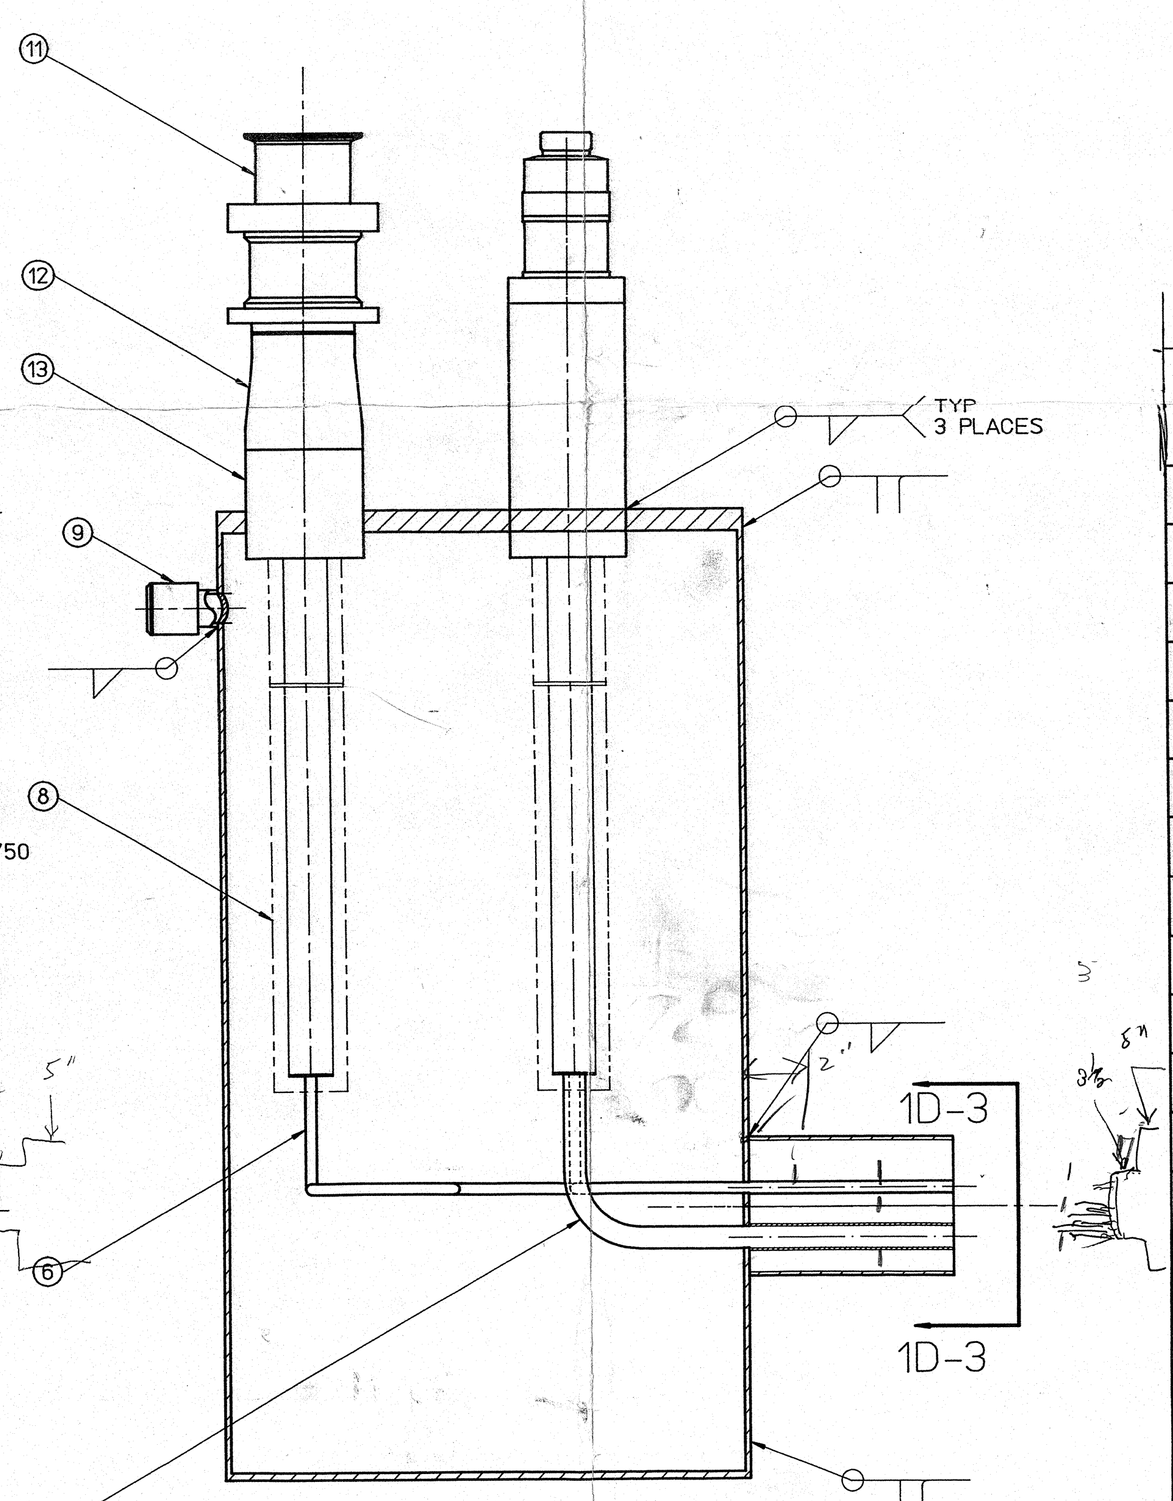

SECTION 1A-5

QTY REQD	ITEM NO.	PART OR IDENTIFYING NO.	NOMENCLATURE OR DESCRIPTION	MATERIAL SPECIFICATION	NOTES
1	15		DIODE FEED THRU		
2	14		DIODE ON LHE GAS HE LINE		
1	13		PIPE, 3 1/2 IPS SCH 10 X 3 3/4" LG	304 STN. STL.	
1	12		CONCENTRIC REDUCER, 3 X 3 1/2 IPS, SCH 10	304 STN. STL.	
1	11	75300-E-0028-3	BAYONET, 2" FEMALE		
1	10	67420-B-18014-04	TUBE, 4 3/4" X 7 1/2"	304 STN STL	
1	9	CVI 1046	PUMP-OUT PORT		
AR	8		SUPERINSULATION	ALUMINIZED MYLAR & CEREX	
15 LI	7		TUBING, 3/4" OD X .065 WALL	304 STN. STL.	
50 LI	6		TUBING, 3/8" OD X .065 WALL	304 STN. STL.	
27 LI	5		TUBING, 4" OD X .125" WALL	304 STN. STL.	
1	4	67420-B-18014-03	BOTTOM PLATE		
1	3	67420-B-18014-02	TOP PLATE		
1	2	67420-C-18014-01	SHELL		
2	1	75300-E-0060	BAYONET, 1 1/2" FEMALE		

PARTS LIST

APPROVED
AUG 22 [redacted]
FOR CONSTRUCTION
DO NOT SCALE

DIM & TOL PER ANSI Y14.5
UNLESS OTHERWISE SPECIFIED
DIMENSIONS ARE IN INCHES
TOLERANCES ARE:
FRACTIONS ± DECIMAL .XX ± .XXX ± ANGLES ±

MATERIAL: SEE PARTS LIST

FINISH: UNLESS OTHERWISE NOTED

DEBURR & BREAK ALL SHARP EDGES

DO NOT SCALE DRAWING

CADD I.D. NO. /wbs/6/65/654/65420/18014.d/d00_sh1

APPROVALS	DATE
DRAWN F. RANKINS	7/26/94
CHECKED J. MILLER	7/26/94
APPROVED	8/22/94
APPROVED	8/22/94

CEBAF
The Continuous Electron Beam Accelerator Facility
NEWPORT NEWS, VIRGINIA
UNITED STATES DEPARTMENT OF ENERGY

HALL A SUPERCONDUCTING DIPOLE TEMPORARY BAYONET CAN

SIZE D | DWG. NO. 65420-D-18014-00 | REV. -

SCALE 1:4 | USED ON ASSY NO. | SHEET 1 OF 1